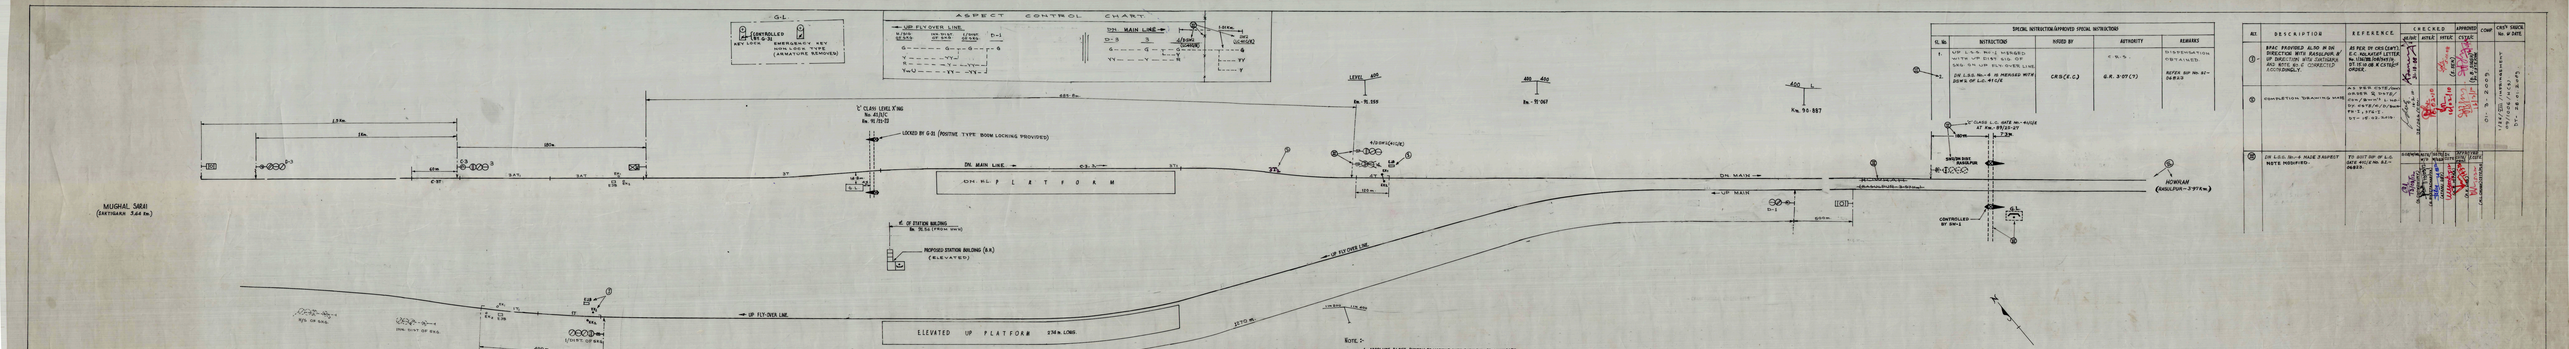

SPECIAL INSTRUCTION/APPROVED SPECIAL INSTRUCTIONS				
SL. No.	INSTRUCTIONS	ISSUED BY	AUTHORITY	REMARKS
1.	UP L.S.S. NO. 1 MERGED WITH UP DN/ L.S. OF SAG. ON UP FLY-OVER LINE.	CRS(F.C.)	G.R. 3-09(1)	DISTINCTION OBTAINED. REFER BP No. SC-06849
	DN L.S.S. No.-4 IN PREVIOUS WITH 2GWS OF LC-41/E			

No.	DESCRIPTION	REFERENCE	CHECKED		APPROVED		CONF	CAT'y CHECK No. & DATE
			AE/DC	AE/LC	CE/C	CE/C		
1	BPAC PROVIDED 40.50 M SW DIRECTION WITH RAISULPUR AT UP DIRECTION WITH SATTIGARH AND NOTE 50.0 IF CORRECTED ACCORDINGLY.	AS PER DR CRS (CAPT) E.C. KALAKAR'S LETTER No. 1/2/08 (INTERCHANGE ST. 10/1.08 & C.T.R.) DATED.						
2	COMPLETION DRAWING MADE	AS PER CTE/SW-DRWG. No. 01/12/ 1/SW/BOM'S & NO. 01/CTE/C.O/BOM-PR-T.1, 2 & 3 DT. 01.12.03						
3	DN L.S.S. No.-4 MADE 2 ASPECT NOTE MODIFIED.	TO SUIT BP OF L.C. GATE No. 41/E & No. 41/1/C						

	A.K. BISWAS (CTSM)	BOARD'S CONCURRENCE TO THE INSTRUMENT OF GRADIENT AT PALOTI STATION IS OBTAINED UNDER NO. 1/2/08 (INTERCHANGE) ST. 10/1.08 & C.T.R.					
	F.C.O.						
E.R. RAIL DIV.	APPROVED: CHIEF ENGG'R (CONSTRUCTION) DATE:	CHECKED: CHIEF CIVIL & TUNNEL ENGINEER DATE:	CHECKED: SYSTEM:	CHECKED: AUTHOR:	DRAWN:	CAT'y CHECK: No. DATE:	SCALE: LONGITUDINAL: 1cm = 12m TRANSVERSE: 1cm = 4.0m

PANEL SIGNALLING PLAN (PW-3)
STN. FLY-OVER, MUGHAL SARAI (SCI-38)

PALSIT

S.I. 07667 30

SUPERSEDES: S.P. No.- S.I. - 07612/30 (ALT-10)

PW (TYM) No.- 14 OF 88-89

PWY OF "E" ORG. No.- "Y" 135-2403 W C.O./COMP-BBQ No. T-850-2002(ALT-3) PW-2