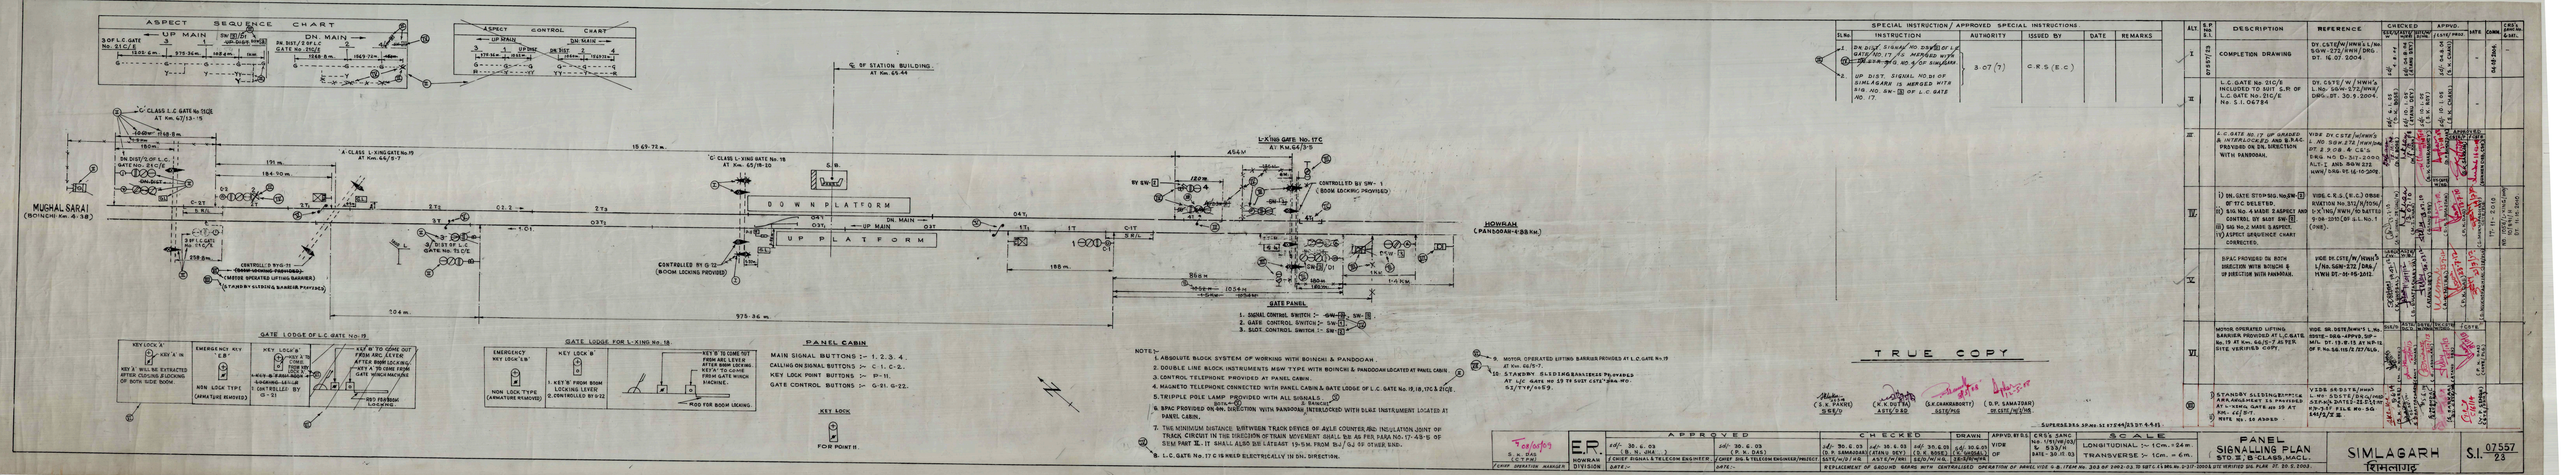

SPECIAL INSTRUCTION / APPROVED SPECIAL INSTRUCTIONS.

Sl.No.	INSTRUCTION	AUTHORITY	ISSUED BY	DATE	REMARKS
1.	DN. DIST. SIGNAL NO. 2 OF L.C. GATE/30.17/C IS MERGED WITH DIST. SIGNAL NO. 3/OF SAME GATE.	S 07 (7)	C.R.S.(E.C.)		
2.	UP DIST. SIGNAL NO. 01 OF DIMLAGARH IS MERGED WITH DIST. NO. SW-IV OF L.C. GATE NO. 17.				

TRUE COPY

(B.B. PANDE) SSS/O — (K.K. DUTTA) ASTE/S&T — (S.K. CHAKRABORTY) SSTE/W&S — (D.P. SAMADDAR) DY. CSTE/W/HWH

SUPERSEDES S.D. No. SI 17 C 44/23 DT. 4.4.23.

ALT	S.P. No. S.I.	DESCRIPTION	REFERENCE	CHECKED				APPVD.				CRS's SANC.
I	07557/23	COMPLETION DRAWING	DY. CSTE/W/HWH's L/No. S&W-272/HWH/ORG. DT. 16.07.2004									—
II		L.C. GATE No. 21C/E INCLUDED TO SUIT S.R. OF L.C. GATE No. 21C/E No. S.I. 06784	DY. CSTE/W/HWH's L.No. S&W-272/HWH/ORG. DT. 30.9.2004.									—
III		L.C. GATE NO. 17 UP GRADED & INTERLOCKED AND B.T.&C. PROVIDED ON DN. DIRECTION WITH PANDOOAH.	VIDE DY. CSTE/W/HWH's L. NO. S&W-272/HWH/ORG. DT. 3.2.06 & CE's ERS. NO. D. 317. 2000 ALT-I ASS. R&W-272 HWH/ORG-95-16-10-2006.									—
IV.		i) DN. GATE STOP SIG. No. SW-III OF ETC DELETED. ii) SIG. No. 4 MADE 2 ASPECT AND CONTROL BY MAIN SW-II. iii) SIG. No. 2 MADE 3 ASPECT. iv) ASPECT SEQUENCE CHART CORRECTED.	VIDE C.R.S. (E.C.) OBSERVATION No. 317/3/2006/(E-X-1)/HWH/10 BATTES 9-06-2010 (DP & L No. 1 (ORB).									—
V.		SPAC PROVIDED ON BOTH DIRECTION WITH BOINCHI & UP DIRECTION WITH PANDOOAH.	VIDE DY. CSTE/W/HWH's L/No. S&W-272/DAS/HWH DT. 21-10-2012.									—
VI.		MOTOR OPERATED LIFTING BARRIER PROVIDED AT L.C. GATE No. 19 AT Km. 66/5-7 AS PER SITE VERIFIED COPY.	VIDE DR. DSTE/HWH's L. No. DRDO. 486-APPVD. DP-M/L. DT. 13.8.15 AT NP-13 OF R. No. 66.115/2 (57/16).									—
VII		9 STANDBY SLIDING BARRIER PROVIDED AT L-XING GATE NO 19 AT Km. 67/3 10 NOTE 4 & 10 ADDED	VIDE DR. DSTE/HWH's L. No. DRDO-486-APPVD. DP-M/L DATED 26.8.15 & KN-5-17 FILE No. 5G 641/2/E II.									—

		APPROVED		CHECKED		DRAWN	APPVD. BY	CRS's SANC. No. 1910/W/30	SCALE	PANEL SIGNALLING PLAN STD. 3, B CLASS, MGL.	SIMLAGARH	S.I. 07557/23
	EP	sd/- 30.6.03 (S. N. JHA)	sd/- 30.6.03 (P. K. DAS)	sd/- 30.6.03 (D. K. SAMADDAR) ASTE/W/HQ	sd/- 30.6.03 (S. K. BOSE) (C. SANYAL) SSTE/W/HQ	sd/- 30.6.03 (S.K. SAHA) SSE/W/HQ	VIEW OF	533/K dt. 30.6.03	LONGITUDINAL :- 1Cm. = 24m. TRANSVERSE :- 1Cm. = 6m.			
S. N. JHA (C.T.P.M.) CHIEF OPERATION MANAGER	HOWRAH DIVISION	CHIEF SIGNAL & TELECOM ENGINEER DATE:-	CHIEF SIG. & TELECOM ENGINEER/PROJECT DATE:-	REPLACEMENT OF GROUND GEARS WITH CENTRALISED OPERATION OF PANEL. VIDE G.B. ITEM No. 303 OF 2002-03, TO SETC & S Wks. & P-317-2000 & SITE VERIFIED SD. PLAN DT. 20.5.2003.								

TRUE COPY