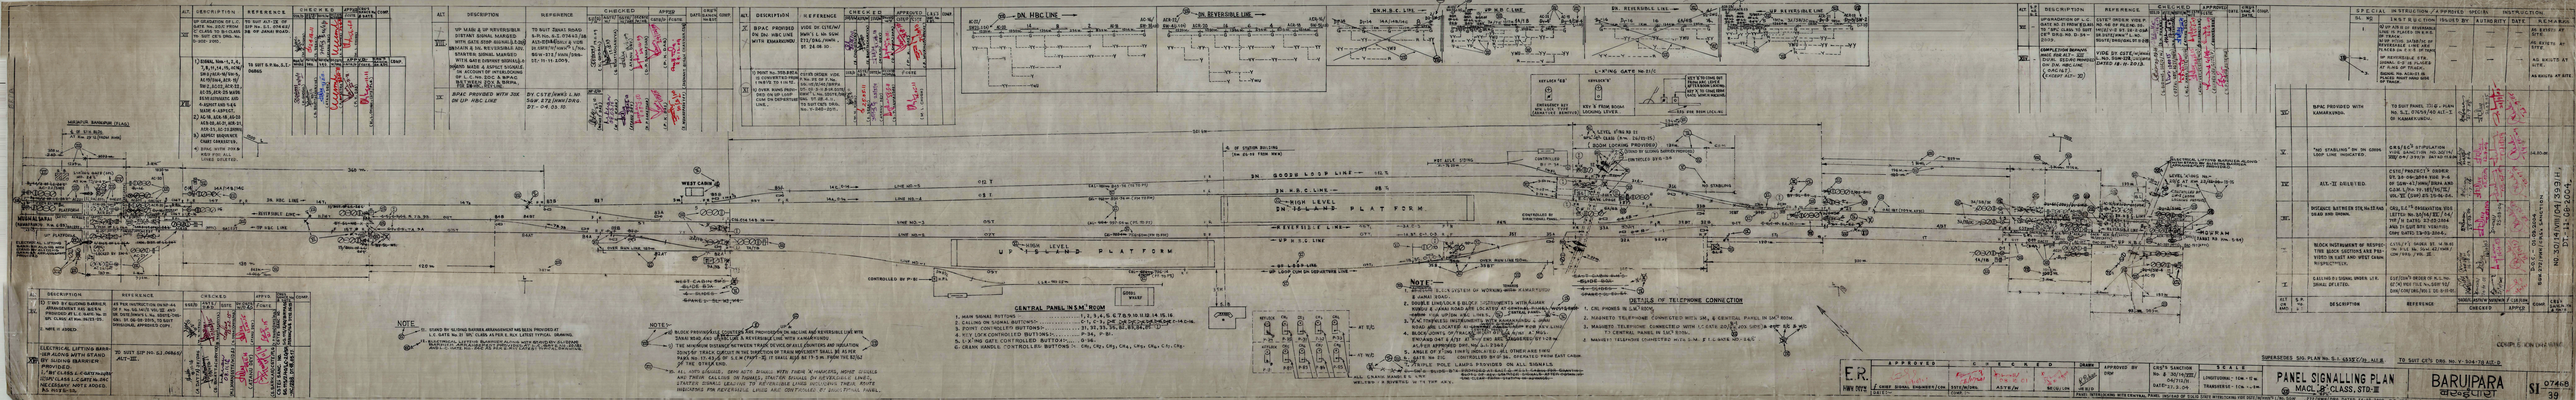
PANEL SIGNALLING PLAN
MAG. C. CLASS. STD. II
BARUIPARA
SI 0746
39
E.R.
GENERAL PANEL IN S.M. ROOM
DETAILS OF TELEPHONE CONNECTION
NOTE
SUPERSEDES SIG. PLAN No. S.I. 6338/C/A. ALI. 8.
TO SUIT CETI DRG. No. V-504-78 ALI-0.
COMPLE KIN LINE SIGNAL