ALT	DESCRIPTION	REFERENCE	CHECKED				APPROVED	COMP	CRS'W SANC NO & DATE
			DRAFT	ASRE	SIGT/W	DY.SIGT/W	CSTE		
IV	RB WORKS & WITH 25 KV AC TRACTION INTRODUCE.	ELECTRIFICATION OF PBR-DEV-PBR E MAIN LINE SEC. AS PER KIE P.3. ITEM NO.56 OF 2000-01							
V	CSR CORRECTED BY ALL LINES. TO SUIT SITE VERIFIED COPY.	CSTE'S ORDER VIDE SP NO. 32 IN FILE NO. SG 2147/ 87/VOL-III DT. 16-7-08 IR SER(WW)/I, NO. 55975/DRG/247/GMAN DT.10-7-09).							

ASPECT SEQUENCE CHART
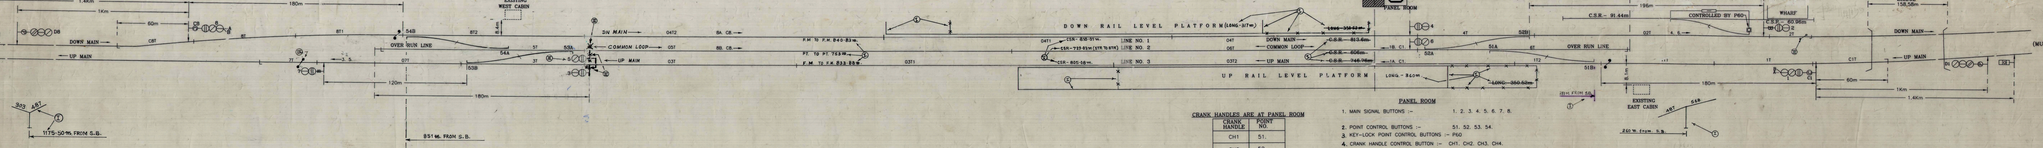
DOWN MAIN				UP MAIN			
D8	6	4	2	2	3	1	D1
G ..... G	..... G	..... G		G ..... G	..... G	..... G	G
Y				Y			
YY ..... TWU				TWU ..... YY