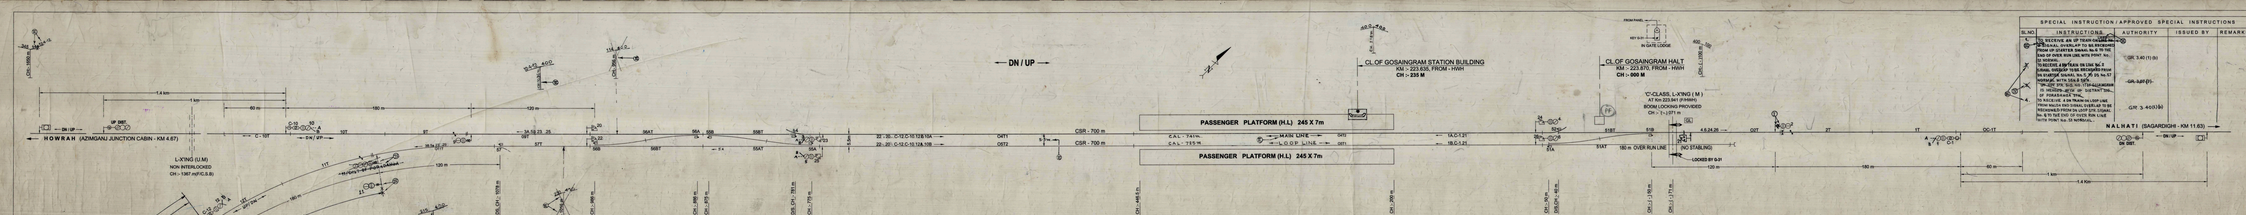

S.NO	SYSTEM	SECTION	INSTRUMENT	LOCATION
1.	ABSOLUTE BLOCK	GOSAIGRAM - SAGARDIGHI	TOKENLESS	S/M
2.	ABSOLUTE BLOCK	GOSAIGRAM - AZIMGANJ JN.CABIN	TOKENLESS	S/M
3.	ABSOLUTE BLOCK	GOSAIGRAM - PORADANGA	TOKENLESS	S/M

ALT.	DESCRIPTION	REFERENCE	CHECKED	APPROVED	COMP.	CRS'S SANCN. NO. & DATE
I.	SYSTEM OF BLOCK WORKING BETWEEN GOSAINGRAM AND SAGARDIGHI IS CHANGED FROM TOKENLESS TO ABSOLUTE BLOCK WORKING.	VIDE P.No.-Z4 of PLS. NO.5/6,DRAWG. 170/GS(M), 207, 424-B AND 424-C, 1.7.1971 & L.W. No.-1/71 DATE - 27.04.2012				
II.	CONCRETE CHANGE OF SIGNAL NO. MAIN LINE. DELETE NO. 10 DISTANT TO SAY POINT 2NB NO. 2/B - 2/NB(P.O.)	DRTE*/HQ/8/VOL. 1/Pt.II/Pt.II/Pt.III/Pt.IV/Pt.V, dt. 05/10/2011				
III.	DESCRIPTION OF SIGNAL NO. 2/B - 2/NB(P.O.) IN CONNECTION WITH CONVERTED	170/S(M)/Pt. 207/Pt.-II/Pt.-III/Pt.-IV, Dt. 16.12.2011				
IV.	1. SIG. NO. SAN. IF PORADANGA 2. SIG. NO. 4 AND DELETED NO. 2/B, 2/NB & 6/NB SIGNALS SIGNS PROVIDED.	AS PER CSE/ HWH/ SIG/ PRES/ S.P. 04/ PORADANGA, D.O.-08/05/11				
V.	NOTE 2 PROVIDED REGARDING WARNING LC GATE NO. 31 Tissue Km. 70/4 & NO. 31 TAMPON Km. 70/4	AS PER INSTRUCTION NO.MP-W-P/ P.W. NO.-1/97(Vol.-2)/ 2/97 & RDSO/ SIGNAL/ 11/ 2000 (Vol.-2) & RDSO/ SIGNAL/ 11/ 2000 (Vol.-2) DATE - 27-10-2000 & RDSO/ SIGNAL/ 11/ 2000 (Vol.-2) DATE - 22-08-2006