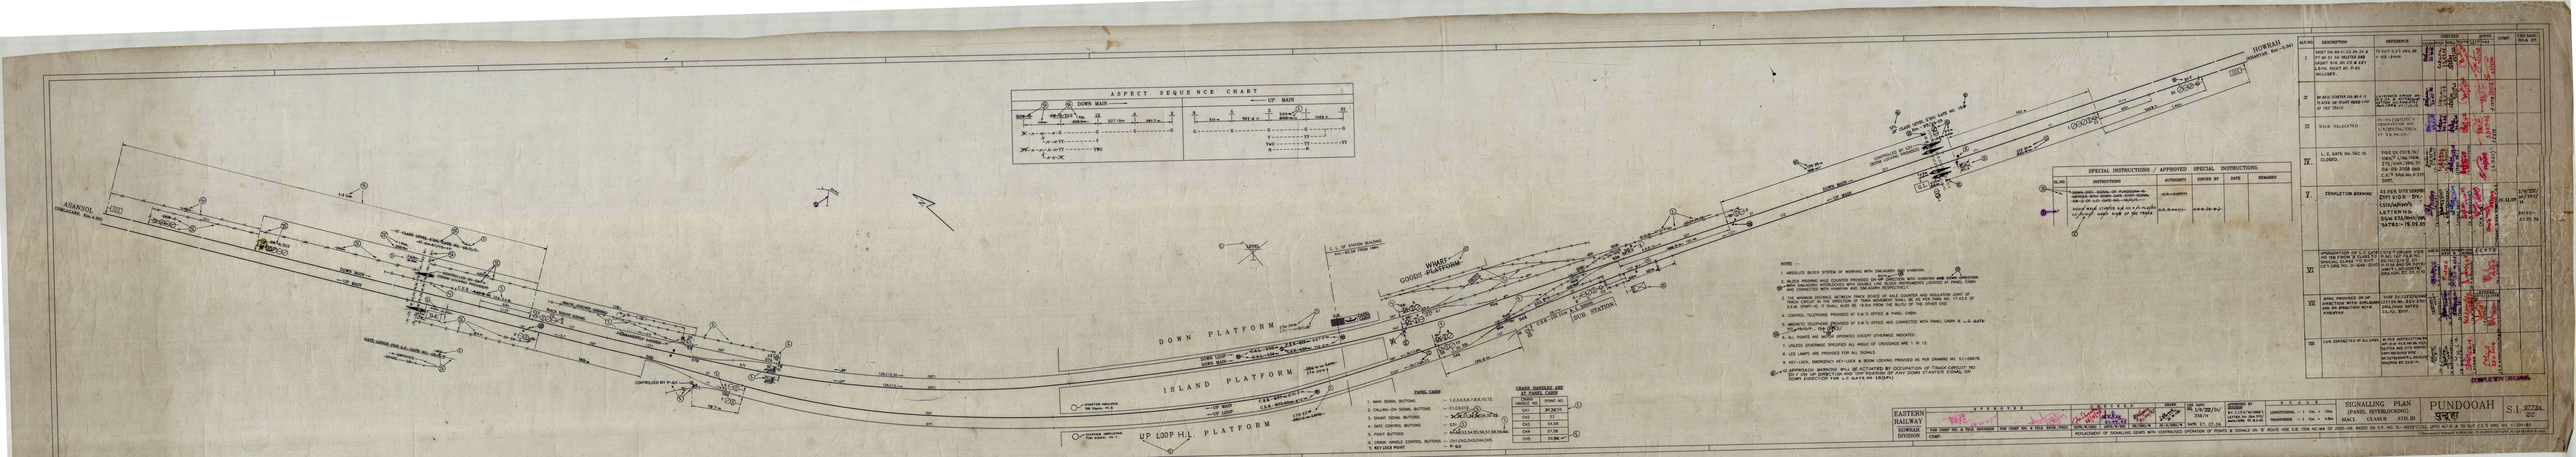
ASANSOL
DOWN PLATFORM
ISLAND PLATFORM
UP LOOP H.L. PLATFORM
GOODS WHARF PLATFORM
HOWRAH
DOWN MAIN
UP MAIN
DOWN LOOP
UP LOOP
DOWN SIDING
UP SIDING
ASPECT SEQUENCE CHART
DOWN MAIN
UP MAIN
SPECIAL INSTRUCTIONS / APPROVED SPECIAL INSTRUCTIONS
NOTE :-
PANEL CABIN
CRANK HANDLES ARE AT PANEL CABIN
EASTERN RAILWAY
SIGNALLING PLAN (PANEL INTERLOCKING)
PUNDOOAH
पुन्दुआ
S.I. 02734
SIGNALLING & TELECOM DIVISION
CONTROL OFFICE
PANEL INTERLOCKING
DOWN SIDE
UP SIDE
SIGNALLING & TELECOM
DIVISION