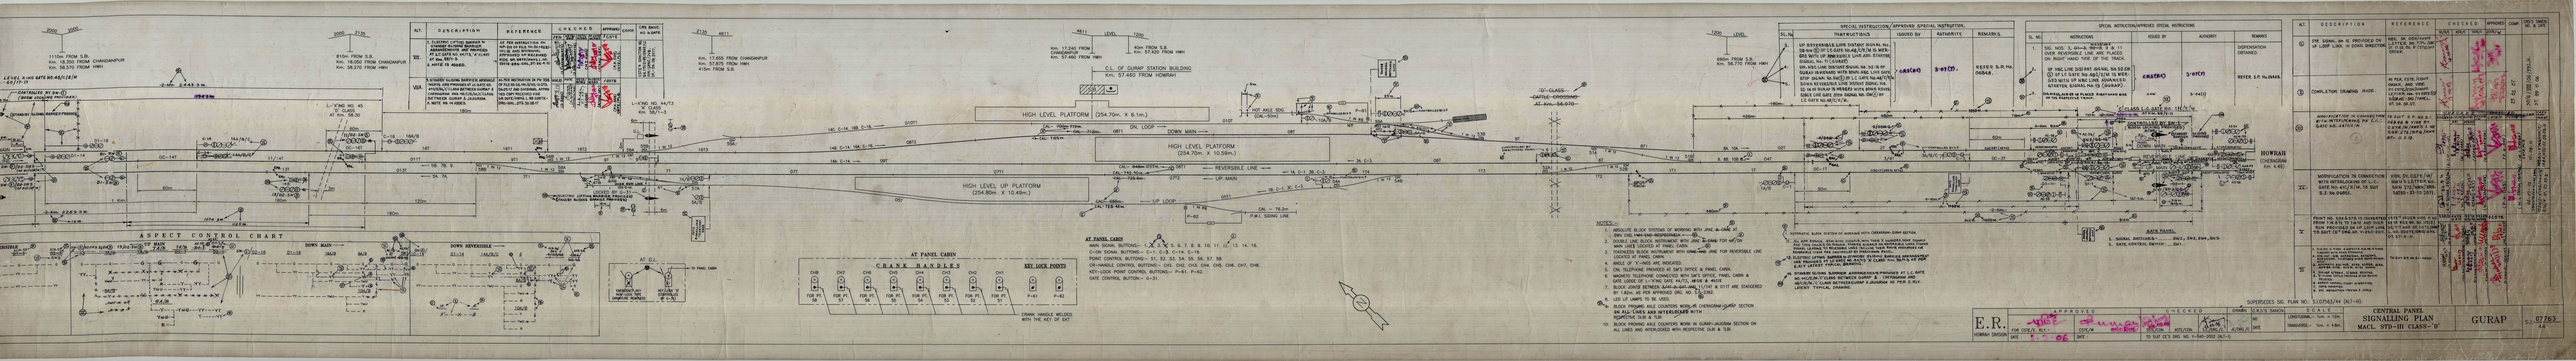
ASPECT CONTROL CHART
DOWN MAIN
DOWN REVERSIBLE
AT PANEL CABIN
CRANK HANDLES
KEY LOCK POINTS
HIGH LEVEL PLATFORM (254.70m. X 6.1m.)
HIGH LEVEL PLATFORM (254.70m. X 10.58m.)
HIGH LEVEL UP PLATFORM (254.80m. X 10.48m.)
C.L. OF GURAP STATION BUILDING
Km. 57.460 FROM HOWRAH
DN. LOOP
DOWN MAIN
UP MAIN
UP LOOP
REVERSIBLE LINE
P.W.I. SIGNAL LINE
HOWRAH
GURAP
SIGNAL PANEL
E.R.
CENTRAL PANEL
SIGNALLING PLAN
MACL STD-III CLASS-'B'
GURAP
07763