ASPECT SEQUENCE CHART

DN MAIN	UP MAIN
D4 — 1 Km. — 4 — 958.90m — 2	3 — 958.90m — 1A/B
YY — YY — Y	G — G
L — Y — Y	

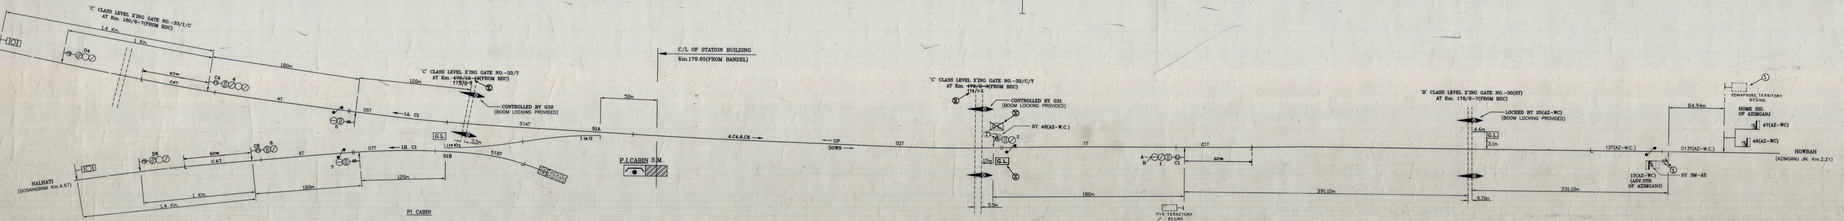
'C' CLASS LEVEL X'ING GATE NO.-33/U/C
AT Km. 195/8-10(FROM BDC)
1.4 Km.
1 Km.
BAGHLARWA
(FORANGNAM Km.3.28)
180m
'C' CLASS LEVEL X'ING GATE NO.-33/7
AT Km. 498/10-12(FROM BDC)
1779/9-7
CONTROLLED BY G32
(BOOM LOCKING PROVIDED)
C/L OF STATION BUILDING
Km.179.65(FROM BANDEL)
LEVEL 10.00
'C' CLASS LEVEL X'ING GATE NO.-32/C/7
AT Km. 498/6-8(FROM BDC)
29/11
CONTROLLED BY G31
(BOOM LOCKING PROVIDED)
BY 46(AZ-W.C.)
'B' CLASS LEVEL X'ING GATE NO.-30(GT)
AT Km. 178/8-10(FROM BDC)
LOCKED BY 39(AZ-WC)
(BOOM LOCKING PROVIDED)
SEMAPHORE TERRITORY
(BELOW)
HOME SIG.
OF AZIMGANJ
47(AZ-WC)
46(AZ-WC)
84.94m
135(AZ-W.C.)
137(AZ-W.C.)
150(AZ-WC)
(ADV.STR.
OF AZIMGANJ)
BY SW-AZ
HOWRAH
(AZIMGANJ JN. Km.2.21)
P.I.CABIN S.M.
NALHATI
(GOSAINGRAM Km.4.67)
1 Km.
1.4 Km.
160m
120m
120m
180m
50m
4.06.6.05
UP
DOWN
027
1 in G
1 in 1
1 in 8
1 in 12
1 in 8
1 in 12
1 in 8
1 in 12