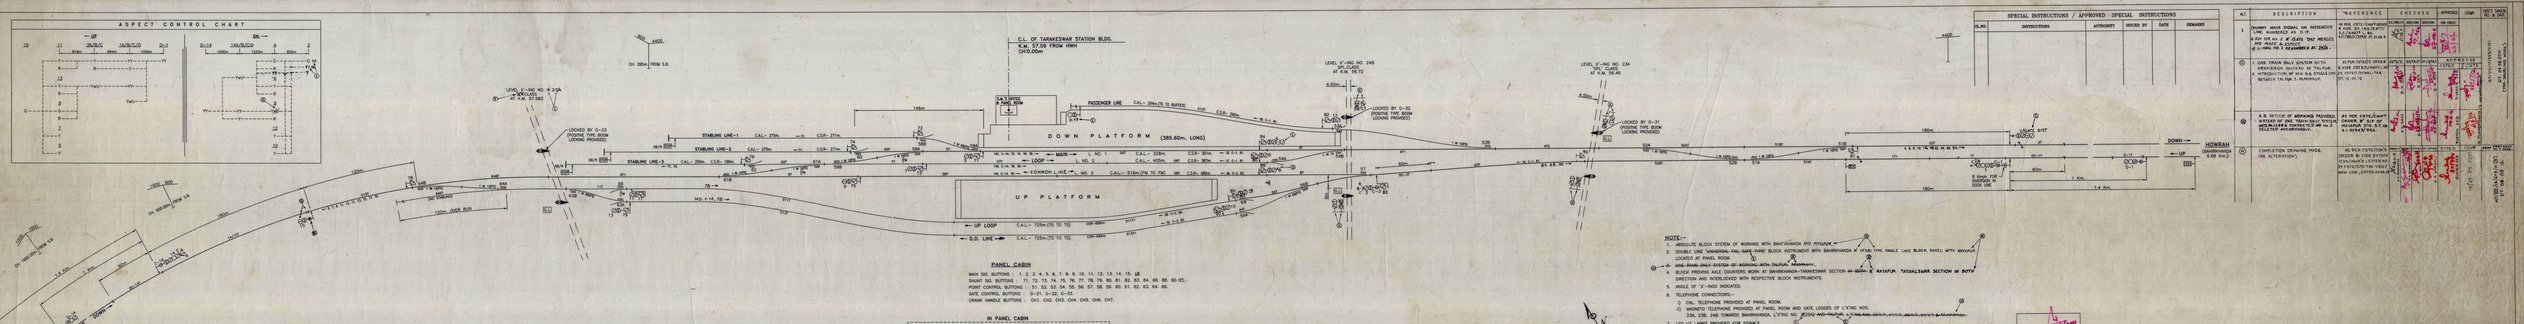

SPECIAL INSTRUCTIONS / APPROVED SPECIAL INSTRUCTIONS					
SL.NO.	INSTRUCTIONS	AUTHORITY	ISSUED BY	DATE	REMARKS

A/C	DESCRIPTION	REFERENCE	CHECKED		APPROVED		COMP.	DET'S SIGN. & DATE

E.R. HOWRAH DIVISION	APPROVED: J. COSTE, Sr. DSO/SIG; DATE:	CHECKED: Sanjoy Dey, Sr. DSO/SIG; Sanjoy Dey, Sr. DSO/SIG; Sanjoy Dey, Sr. DSO/SIG; DATE:	DRAWN: [illegible]	DRAWN: [illegible]	SCALE: LONGITUDINAL - 1cm. = 10m. TRANSVERSE - 1cm. = 4.8m.	CENTRAL PANEL (R.I.) SIGNALLING PLAN
	DATE:	DATE:				

BASED ON S.I.P. NO. 9- (0784)/05(ALT-VI) & SUT C.E.S. DRG. NO. 1-13-2007(ALT-10) P.S. 1154 NO. 29 OF 2006-10

TARAKESWAR

S.L.07541 55